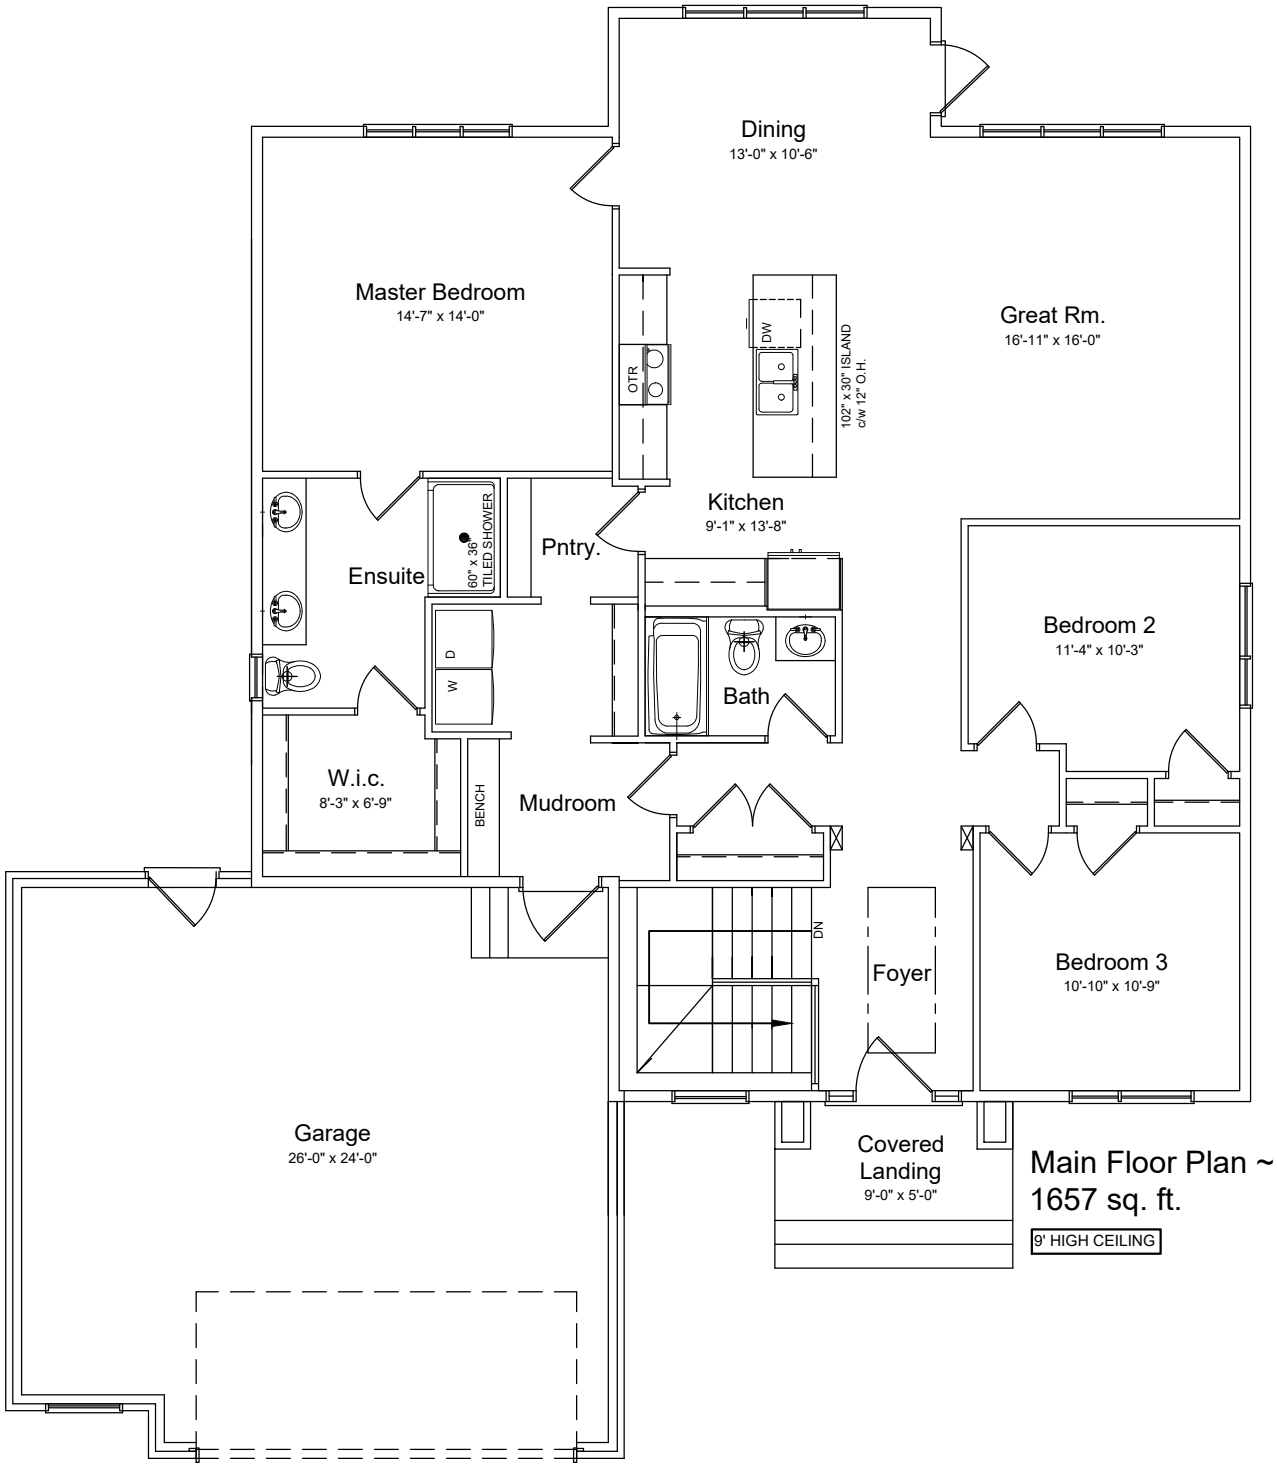

Main Floor Plan ~
1657 sq. ft.

9' HIGH CEILING

CUSTOM HOMES

NAME:

PROJECT ADDRESS
198 BLACKBIRD WAY

TYPE
NEW BUNGALOW HOUSE

REVISION:

DATE: DEC. 20/25

SHEET NAME
MAIN FLOOR PLAN

SHEET NO.
3

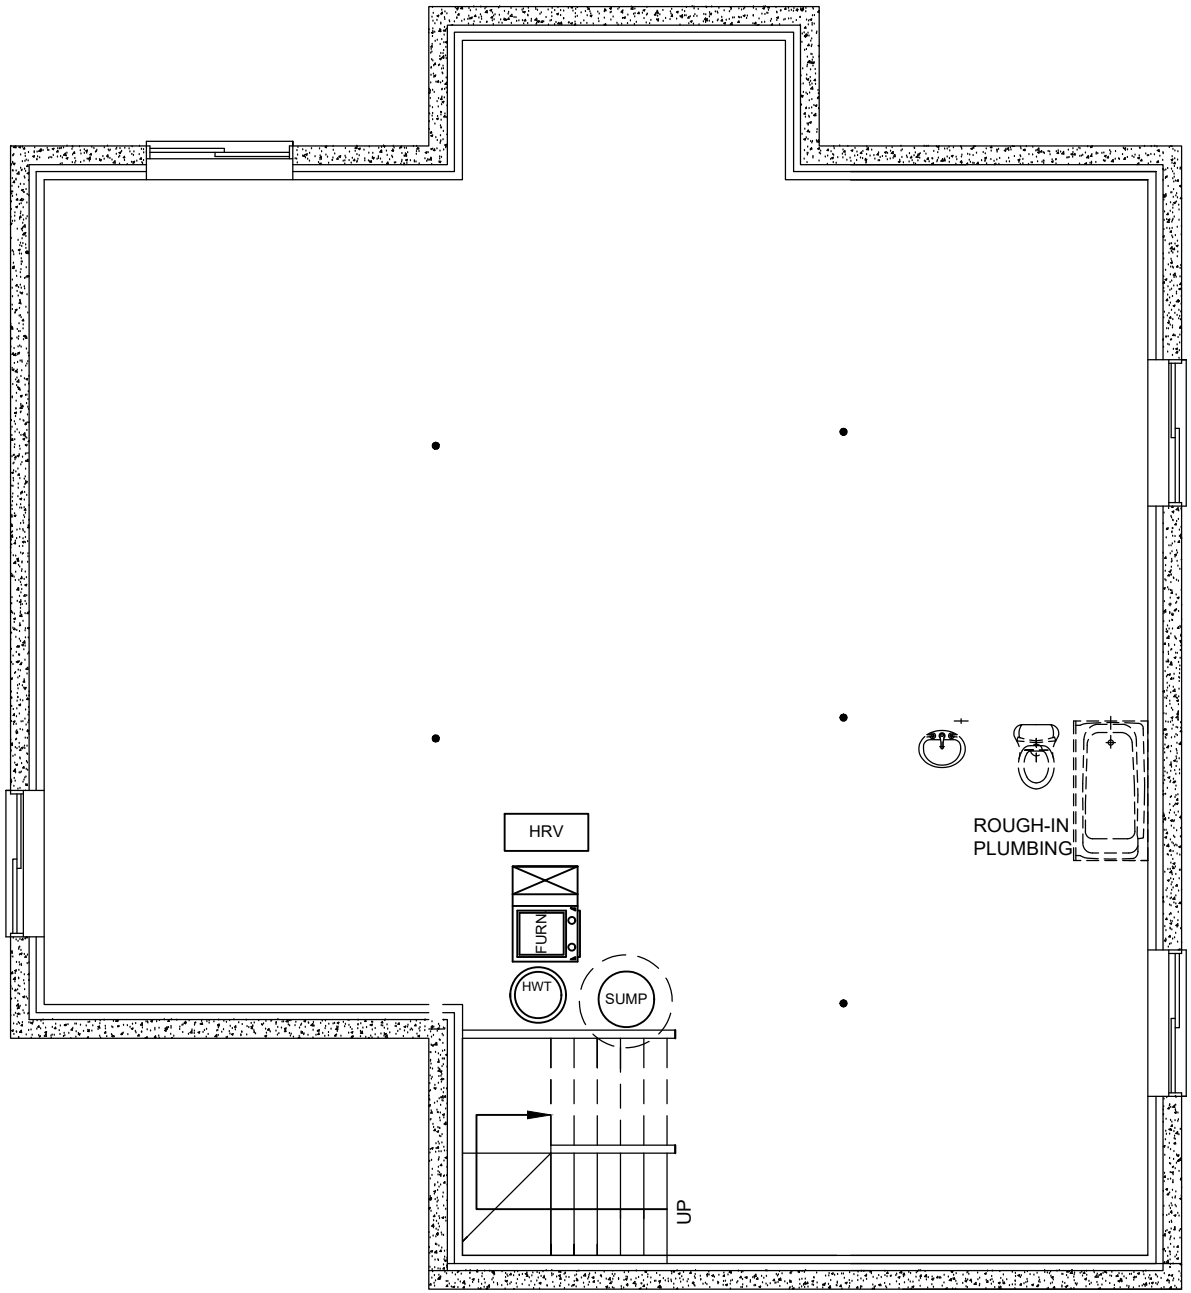

Foundation Plan

NAME:

PROJECT ADDRESS
198 BLACKBIRD WAY

TYPE
NEW BUNGALOW HOUSE

REVISION:

DATE: DEC. 20/25

SHEET NAME
FOUNDATION PLAN

SHEET NO.
4